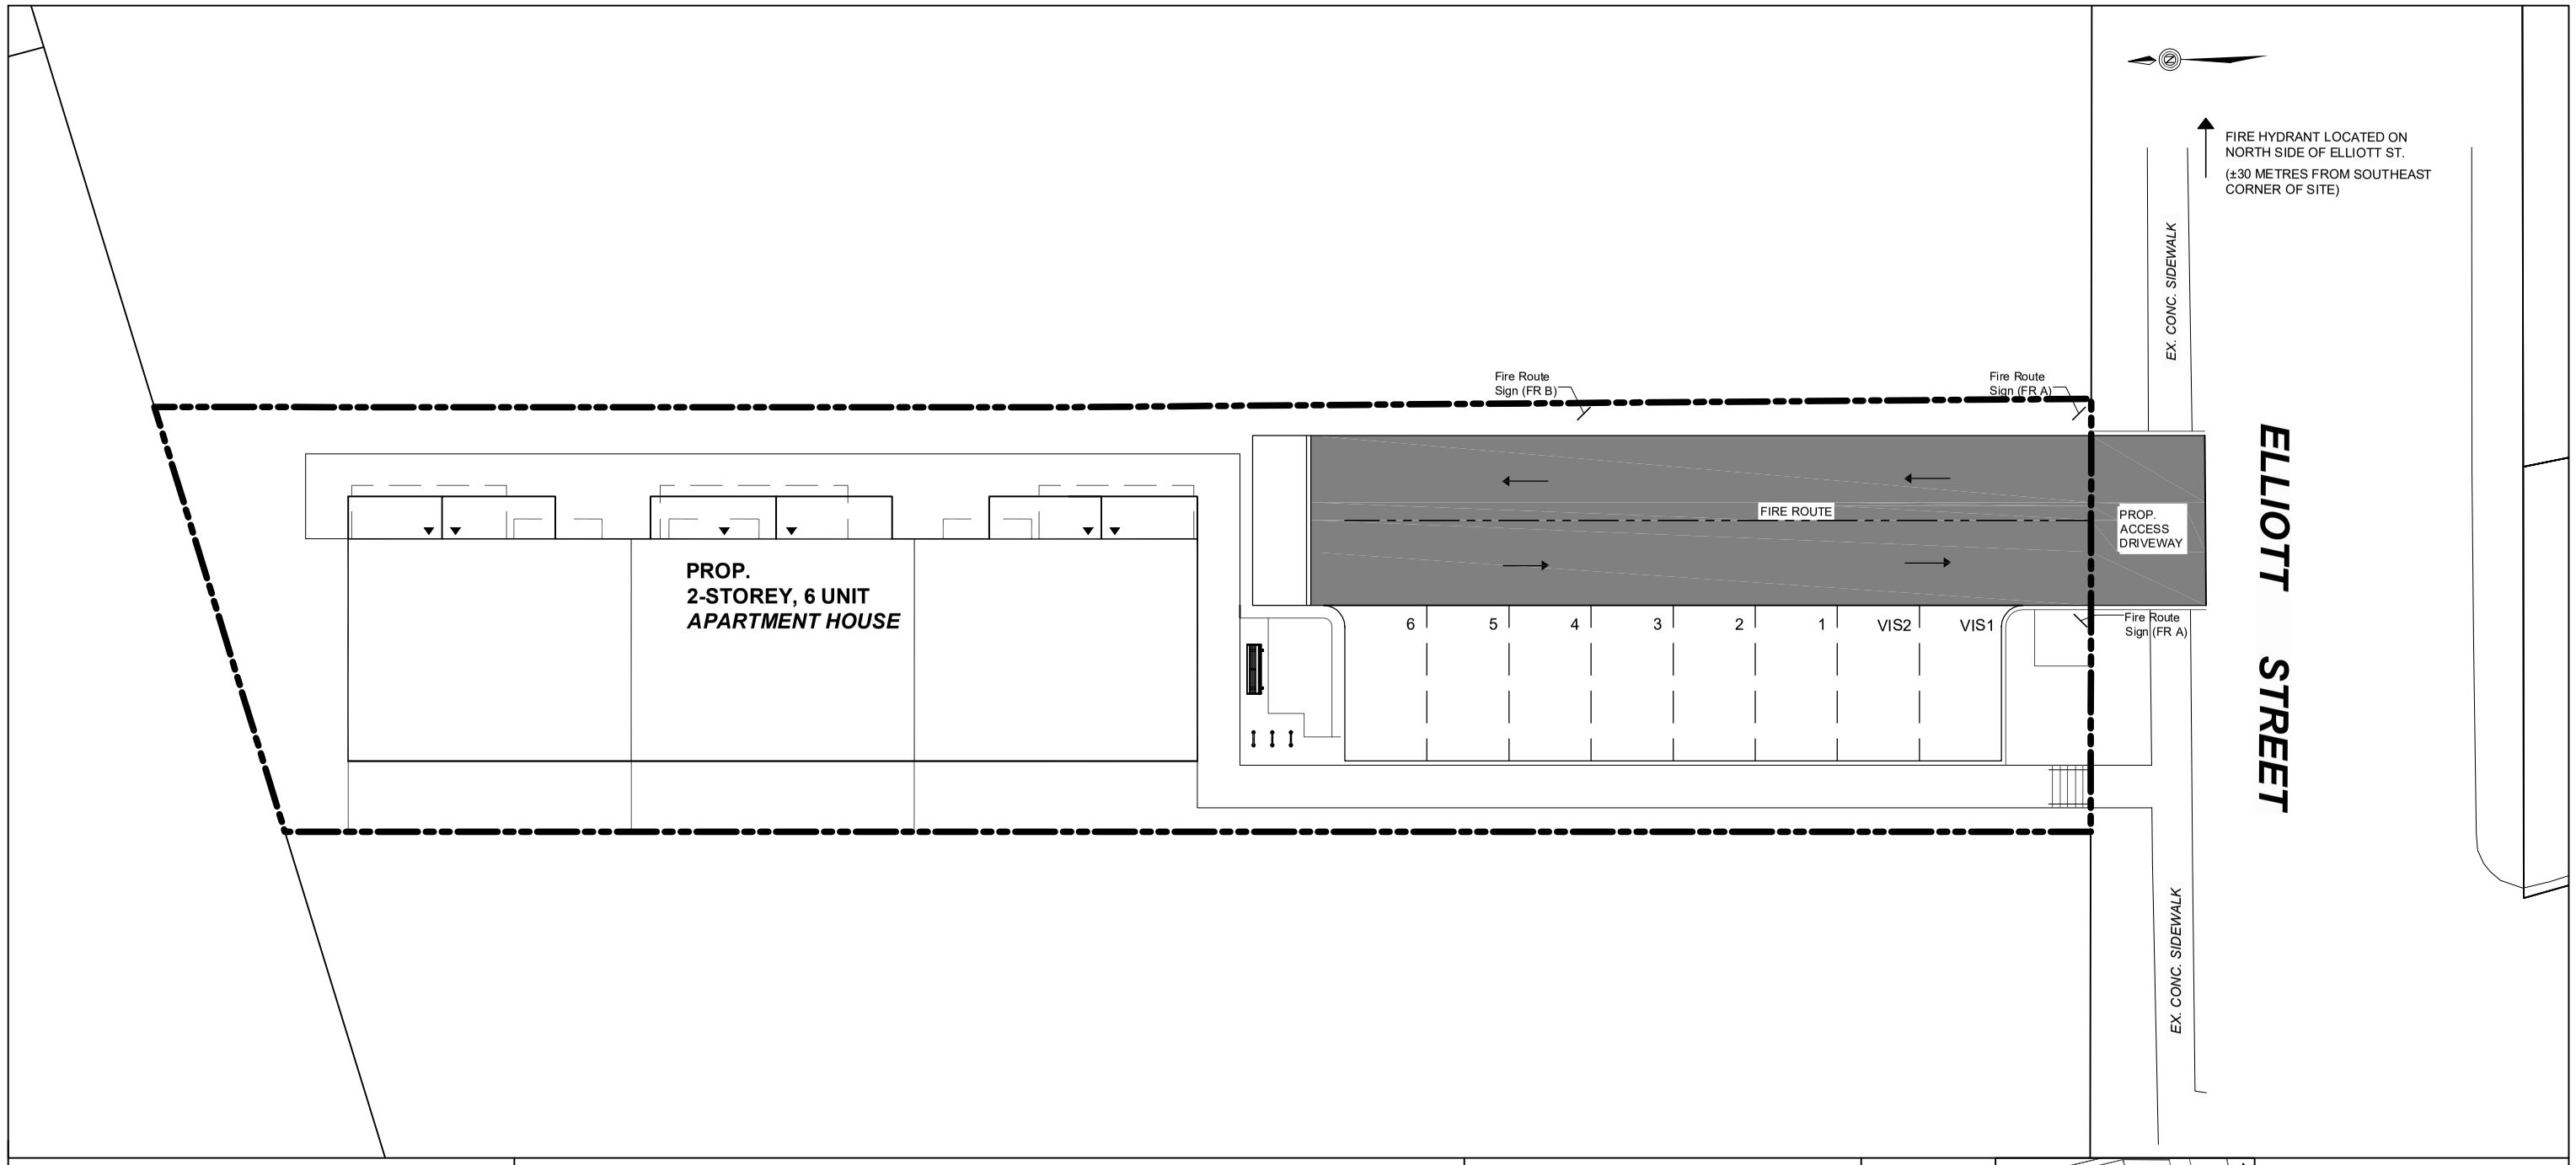

FIRE ROUTE MAP

36 ELLIOTT STREET
PLAN 445, PT LOT 11
CITY OF CAMBRIDGE
REGION OF WATERLOO
ROLL # 300601003108200

FIRE ROUTE LEGEND:

FIRE ROUTE

KEY MAP

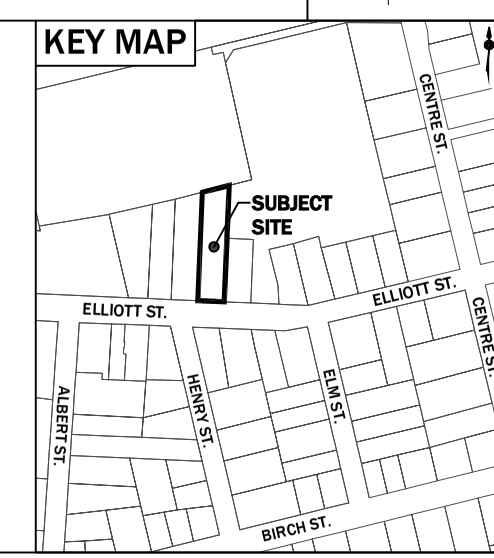

DATE: September 25, 2024
DRAWN BY: A.M.
SCALE: 1:225
JOB NO.: 16790 - 36 Elliott Street
DWG NO.: 3 (Fire Route)

REVISION:

DRYDEN & SMITH HEAD
Planning Consultants Ltd.