KEY PLAN

N.T.S

CITY OF CAMBRIDGE

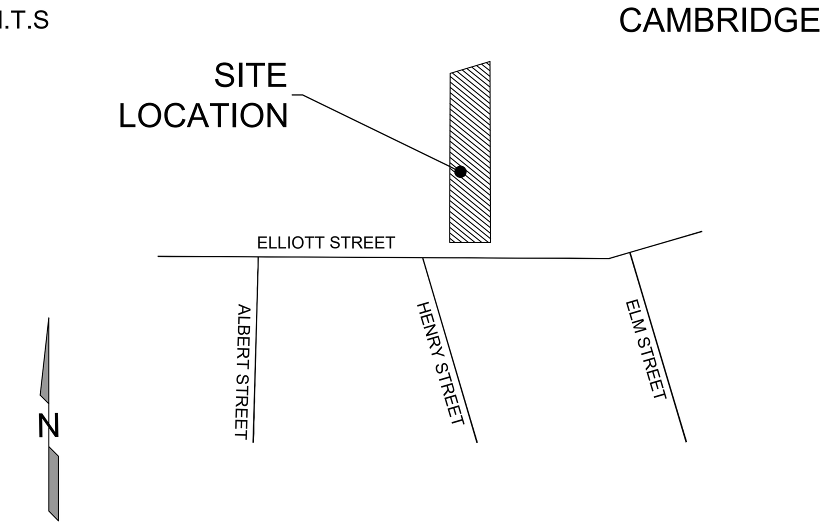

CONTRACTOR NOTES:

CONTRACTORS MUST CHECK AND VERIFY ALL DIMENSIONS AND REPORT ANY ERRORS TO THE ENGINEER PRIOR TO COMMENCEMENT OF WORK.

ALL DRAWINGS SHALL REMAIN THE PROPERTY OF THE ENGINEER AND SHALL NOT BE REUSED WITHOUT THE ENGINEER'S WRITTEN PERMISSION. DRAWING SHOULD NOT BE SCALED FOR DIMENSIONS PURPOSES.

THIS IS NOT A PLAN OF SURVEY AND SHALL NOT BE USE EXCEPT FOR THE PURPOSES INDICATED. BEARING AND DISTANCES SHOWN WERE DERIVED FROM PLAN OF SURVEY BY GUENTHER RUEB SURVEYING LTD. FILE NO B-2699

BENCHMARK (GEODETIC)

CONCRETE MONUMENT IN NORTH SIDE OF SIDEWALK OF CONCESSION STREET, TABLET IN TOP, 70cm FROM SOUTH EDGE OF SIDEWALK, 1.8m FROM CONCRETE RETAINING WALL NORTH SIDE OF SIDEWALK, 2.0m SOUTHWESTERLY FROM CONCRETE LAMP POST, 16.8m WEST OF WEST SIDE OF CENTRE STREET.

ELEVATION: 283.949

BENCHMARK (SITE)

TOP NUT ON FIRE HYDRANT

ELEVATION: 287.716

No.	ISSUED DESCRIPTION	DATE (YYYY-MM-DD)
1	ISSUED FOR CLIENT REVIEW	2023-12-22
2	ISSUED FOR APPROVAL	2024-02-14
3	REISSUED FOR APPROVAL	2024-02-27
4	REISSUED FOR APPROVAL	2024-10-15
5		
6		
7		
8		
9		

PRELIMINARY

NEW RESIDENTIAL DEVELOPMENT

PROJECT INFORMATION: 36 ELLIOTT STREET, CAMBRIDGE, ONATRIO

DRYDEN, SMITH & HEAD PLANNING

CLIENT INFORMATION: 54 CEDAR STREET NORTH, KITCHENER, ONTARIO

DRAWING NAME: FIRE ROUTE PLAN

PROJECT No: GE23-0527-1

SCALE: 1 : 150 METRIC

DRAWING No: C200

SHEET SET No: 1 OF 3

file: c:\users\lamiahanna\onedrive - gritengineering.ca\documents - project work 2023\527-1\civ\4-drawing\7-working drawings\sheet sets\ge23-527-1-civ-c200.dwg by: lamia hanna 2024-10-15