FRONT ELEVATION

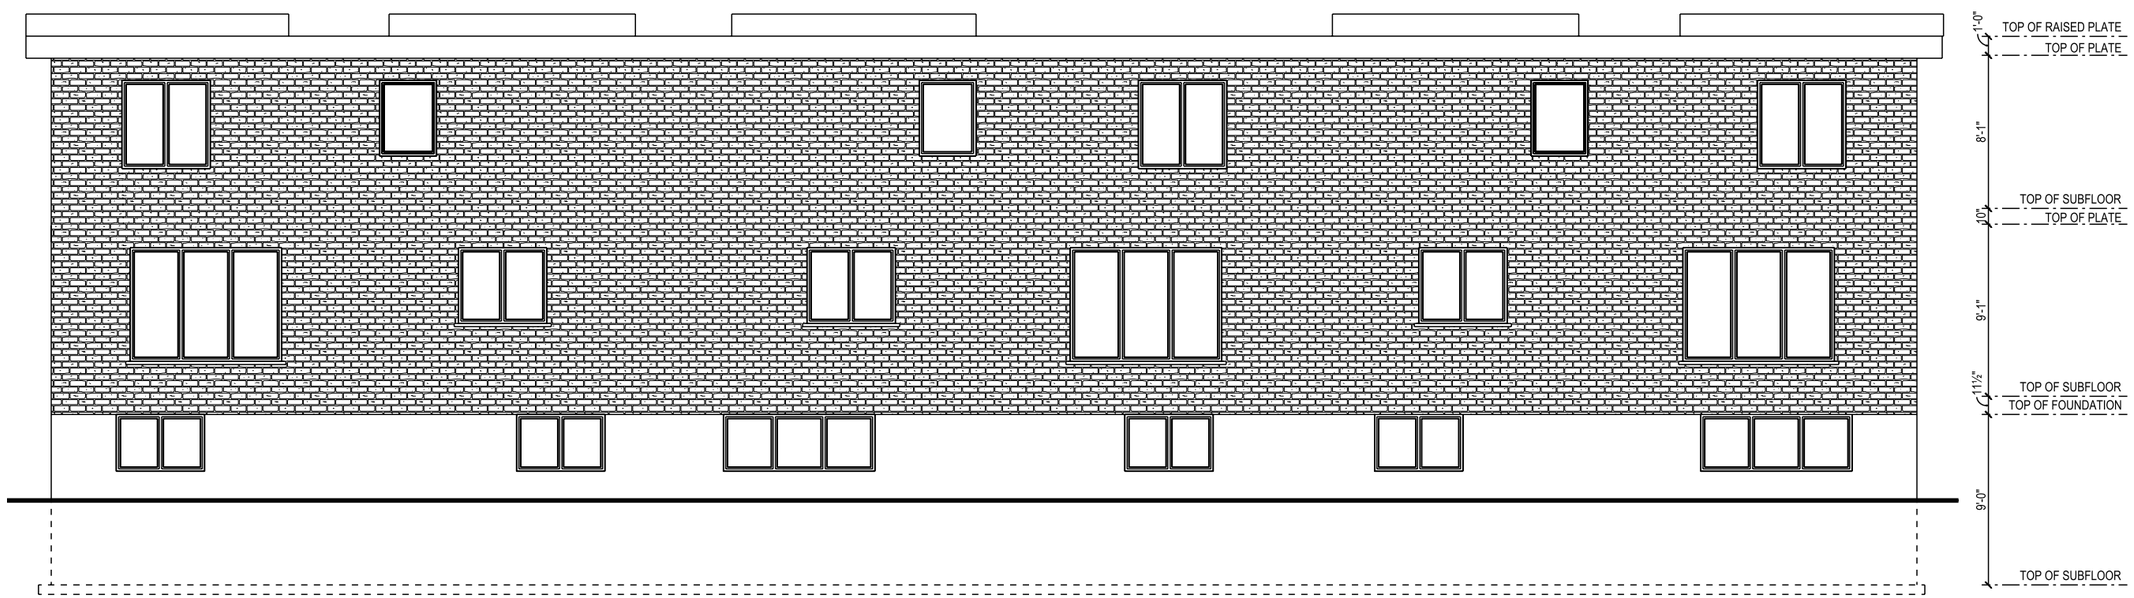

REAR ELEVATION

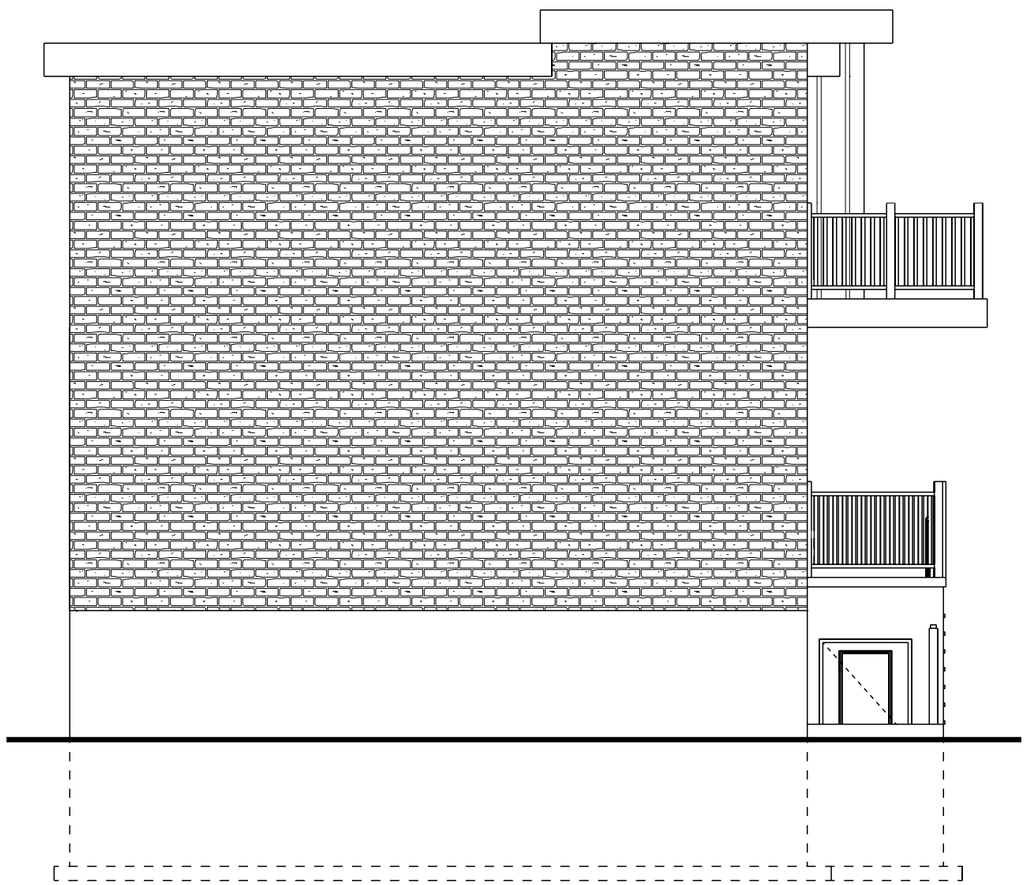

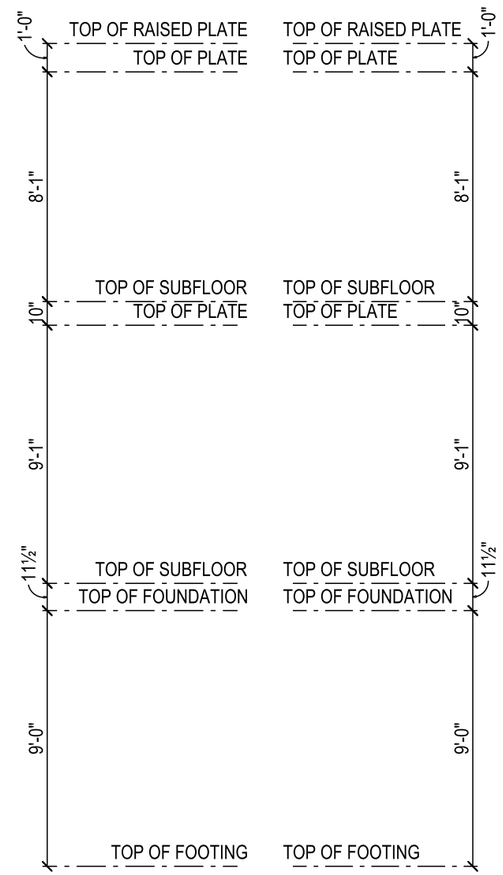

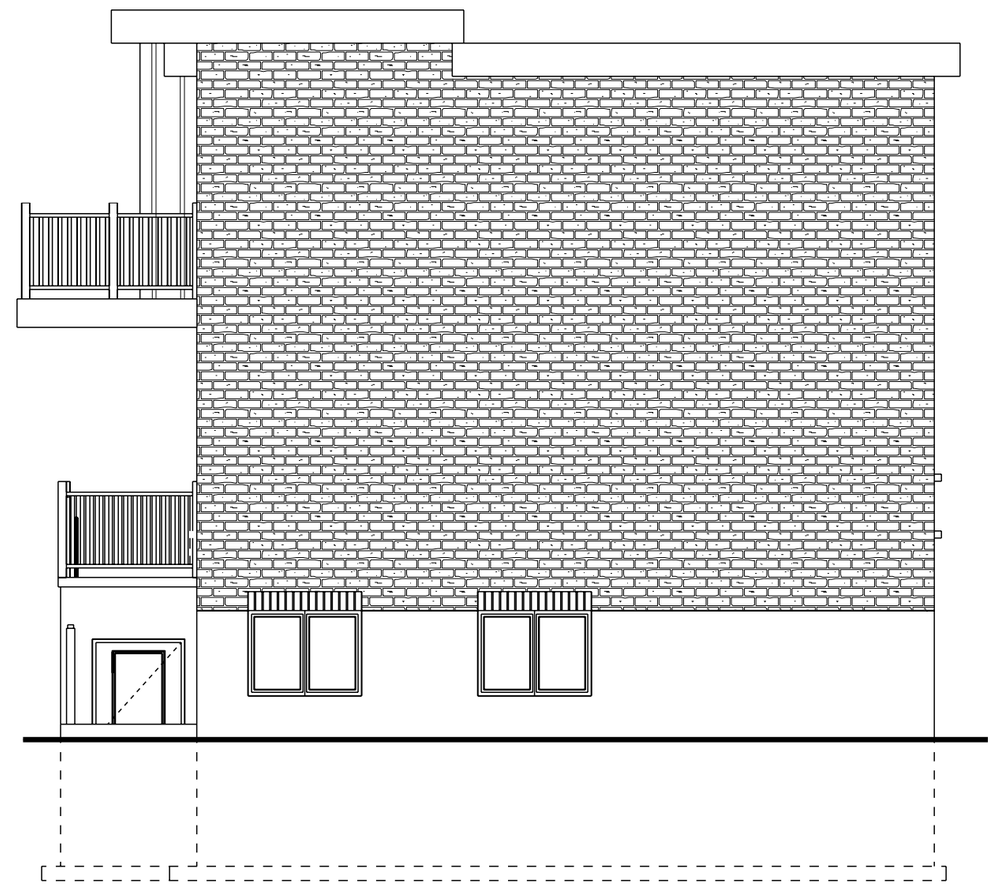

LEFT ELEVATION

RIGHT ELEVATION

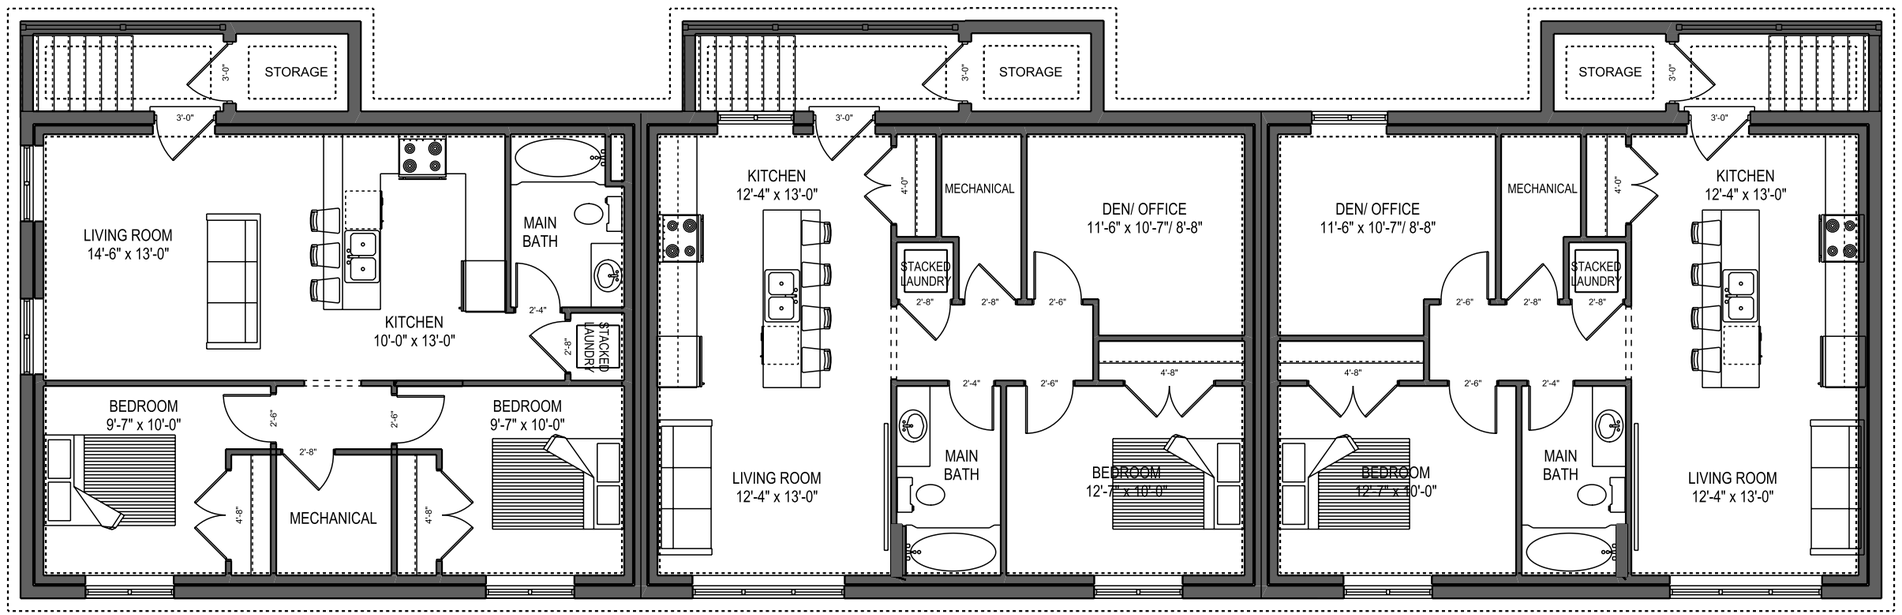

36 ELLIOT STREET - UNIT 1
BASEMENT FLOOR PLAN
BASEMENT UNIT AREA: 770 SQ. FT.

36 ELLIOT STREET - UNIT 2
BASEMENT FLOOR PLAN
BASEMENT UNIT AREA: 775 SQ. FT.

36 ELLIOT STREET - UNIT 3
BASEMENT FLOOR PLAN
BASEMENT UNIT AREA: 770 SQ. FT.

BASEMENT

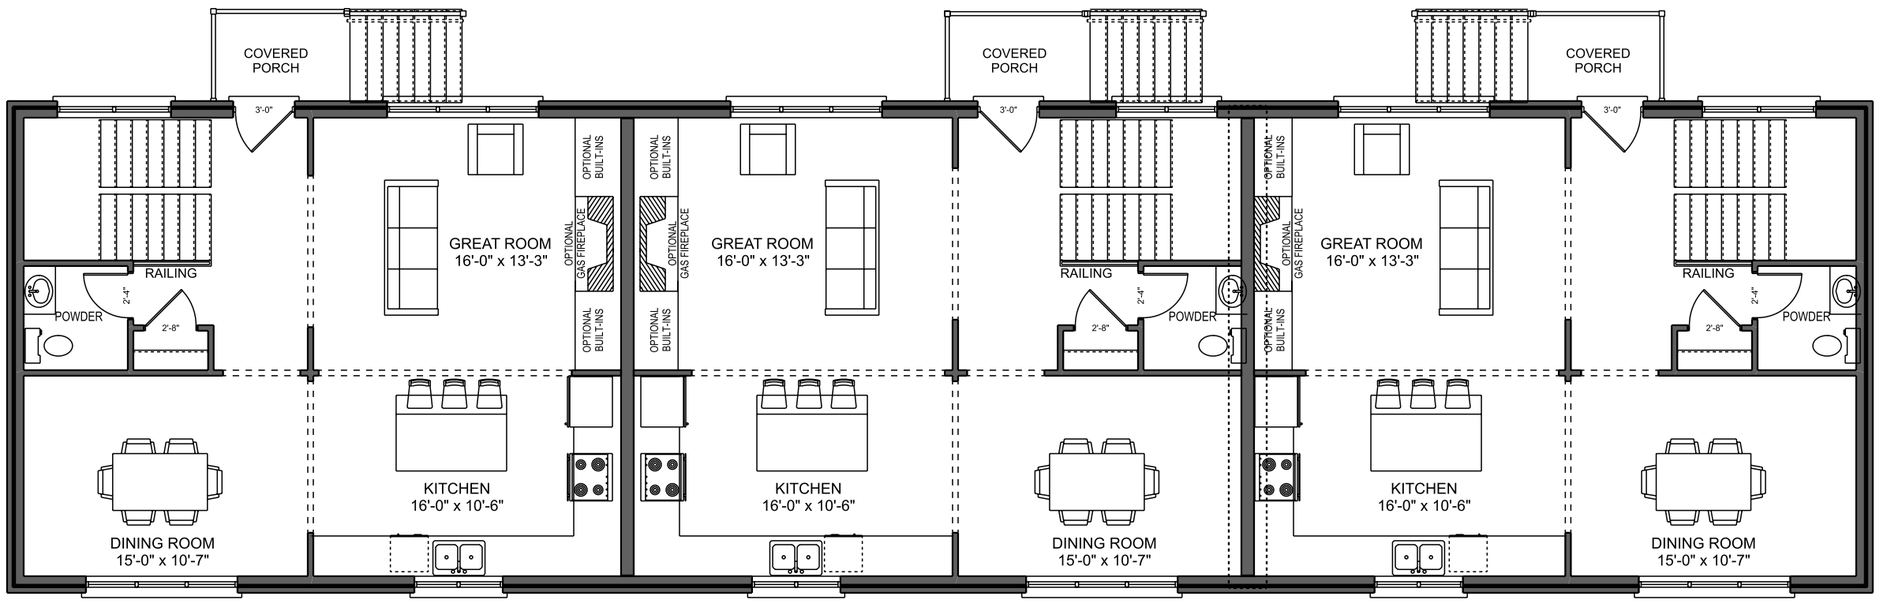

36 ELLIOT STREET - UNIT 4
MAIN FLOOR PLAN
MAIN FLOOR AREA: 851 SQ. FT.

36 ELLIOT STREET - UNIT 5
MAIN FLOOR PLAN
MAIN FLOOR AREA: 851 SQ. FT.

36 ELLIOT STREET - UNIT 6
MAIN FLOOR PLAN
MAIN FLOOR AREA: 851 SQ. FT.

MAIN PRES

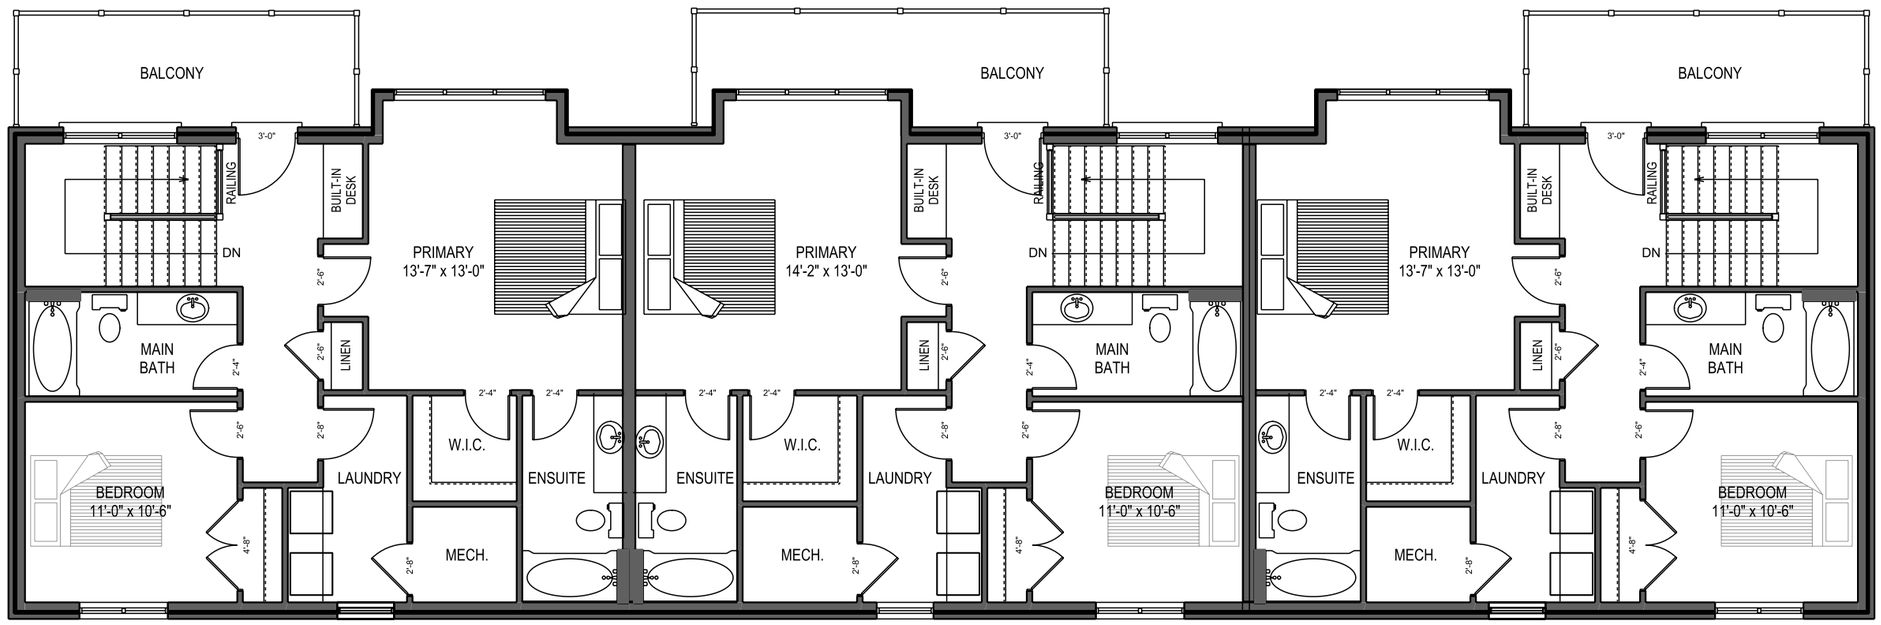

36 ELLIOT STREET - UNIT 4
UPPER FLOOR PLAN
UPPER FLOOR AREA: 871 SQ. FT.

36 ELLIOT STREET - UNIT 5
UPPER FLOOR PLAN
UPPER FLOOR AREA: 878 SQ. FT.

36 ELLIOT STREET - UNIT 6
UPPER FLOOR PLAN
UPPER FLOOR AREA: 871 SQ. FT.

UPPER PRES