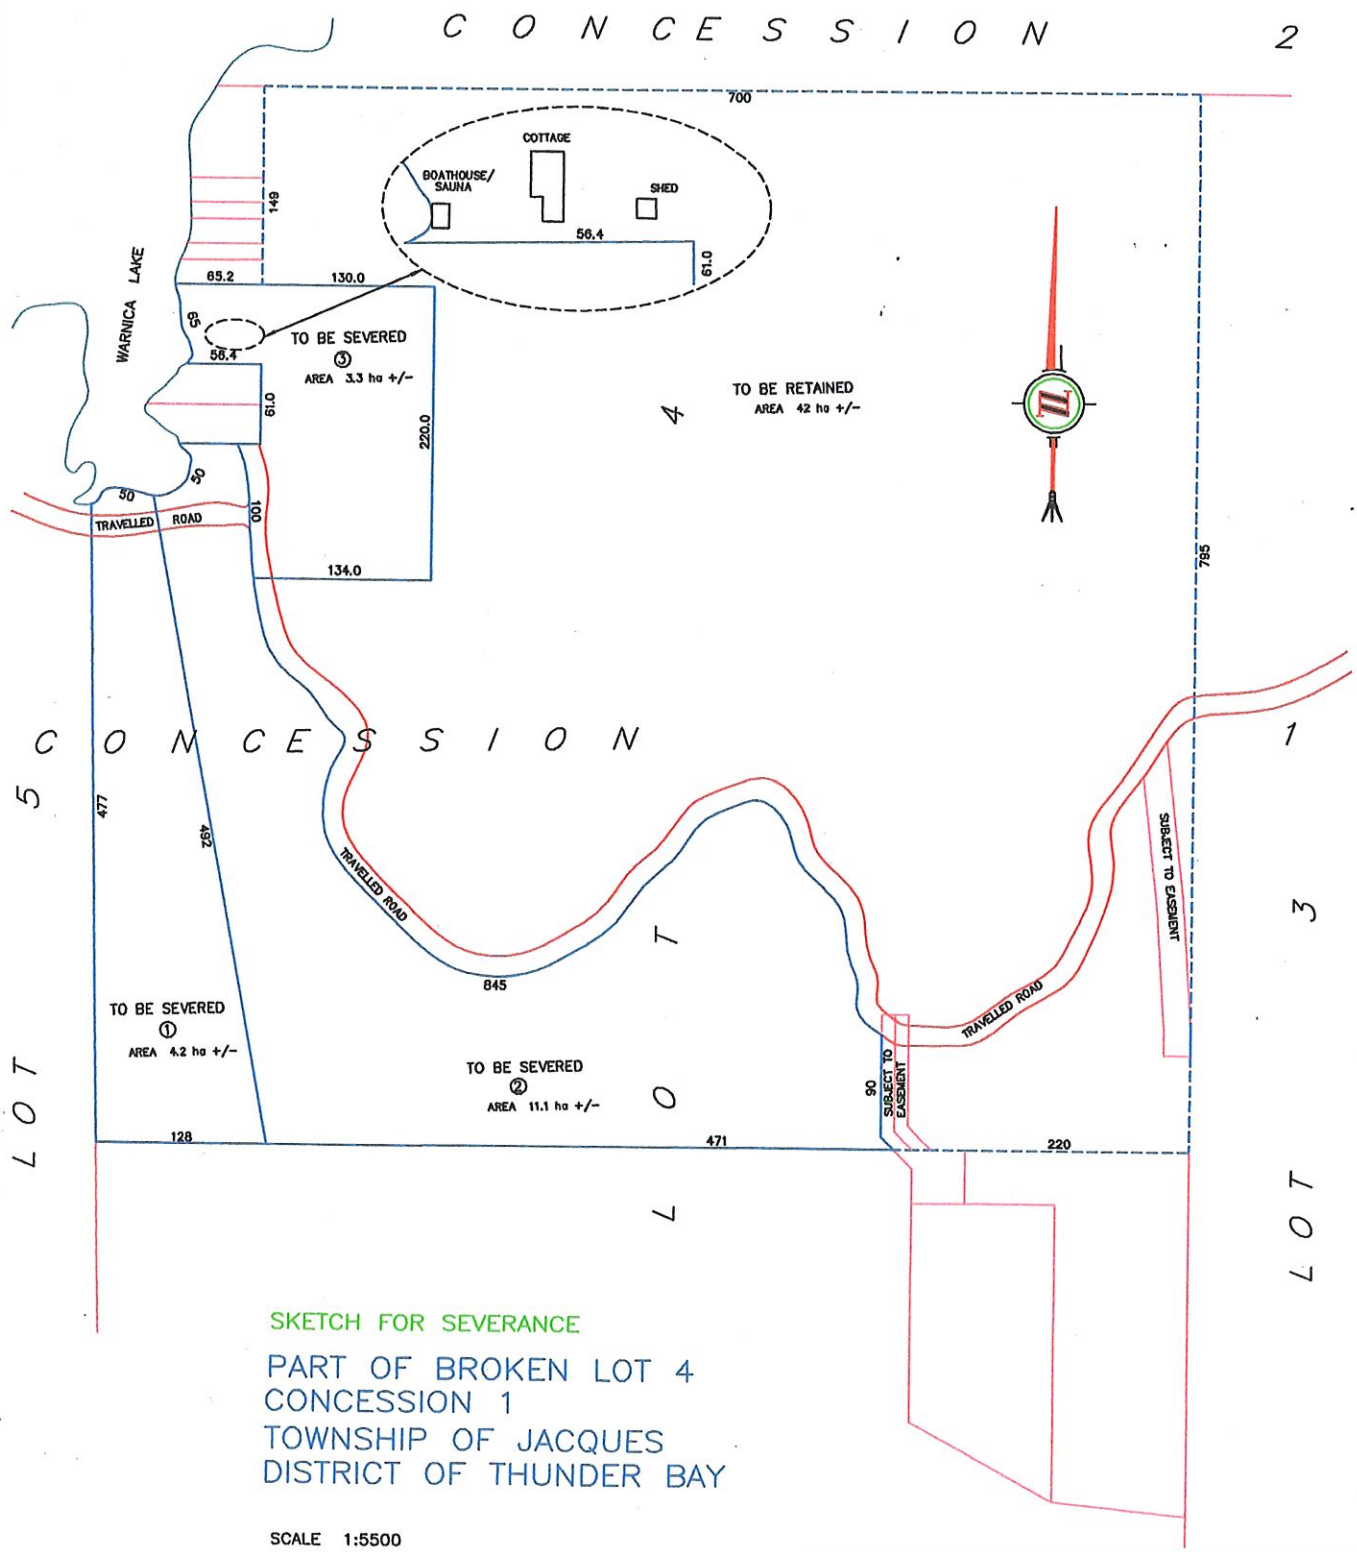

SKETCH FOR SEVERANCE

PART OF BROKEN LOT 4
CONCESSION 1
TOWNSHIP OF JACQUES
DISTRICT OF THUNDER BAY

SCALE 1:5500

NOTE:
THIS SKETCH IS NOT A PLAN OF SURVEY AND DIMENSIONS SHOWN HEREON ARE COMPILED FROM VARIOUS REFERENCE PLANS.

TBT ENGINEERING
CONSULTING GROUP
TBT SURVEYORS INC. - A WHOLLY OWNED SUBSIDIARY OF TBT ENGINEERING LIMITED

1918 YONGE STREET, THUNDER BAY, ON P7E 6T9
T: (807) 624-5160 F: (807) 624-5161 www.tbte.ca

DRAWN BY: PD	CHECKED BY: PdeH	DATED: 2021/12/13
DWG. No.: File: Y:\Projects\2020\20-334 SAWA DYKDA\Misreserve\SKETCH FOR SEVERANCE.dwg		