

NOTE


PART OF MINING CLAIM RL-482
GEOGRAPHIC TOWNSHIP
OF SOUTH LORRAIN
DISTRICT OF TIMISKAMING

CAUTION

- a) THIS IS NOT A PLAN OF SURVEY AND SHALL
NOT BE USED EXCEPT FOR THE PURPOSE
INDICATED IN THE TITLE BLOCK.
- b) THIS SKETCH IS PROTECTED BY COPYRIGHT ©

SKETCH FOR CONSENT

0 70 140m
SCALE 1 : 3500

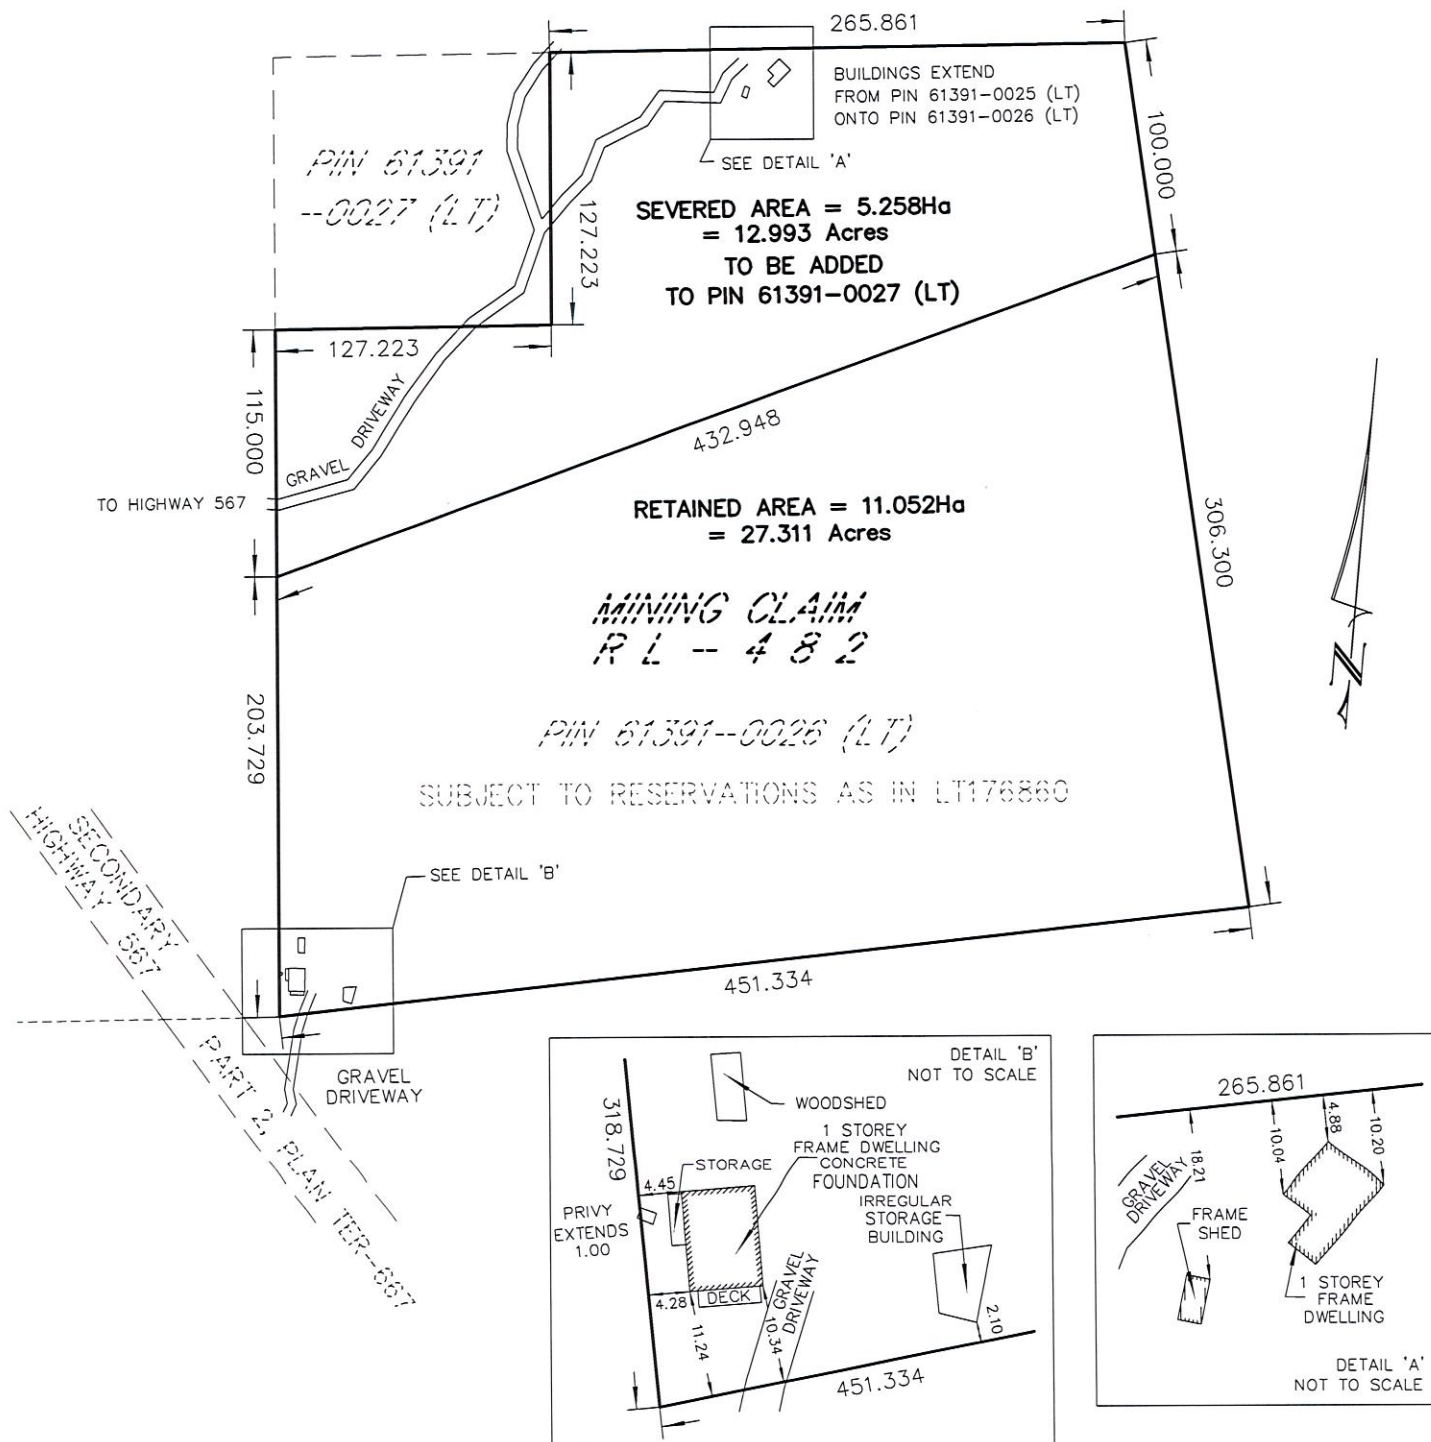

NOTE

DIMENSIONS WERE OBTAINED
FROM VARIOUS PLANS.

METRIC

DISTANCES SHOWN ON THIS PLAN ARE
IN METRES AND CAN BE CONVERTED
TO FEET BY DIVIDING BY 0.3048.

CLIENT: BRYAN & KATHY SMITH



TULLOCH GEOMATICS INC.

1501 SEYMOUR STREET
NORTH BAY ON
P1A 0C5
T. 705-474-1210
F. 705-474-1783
northbay@tulloch.ca

DRAWN BY: D. D.

FILE No. 250670